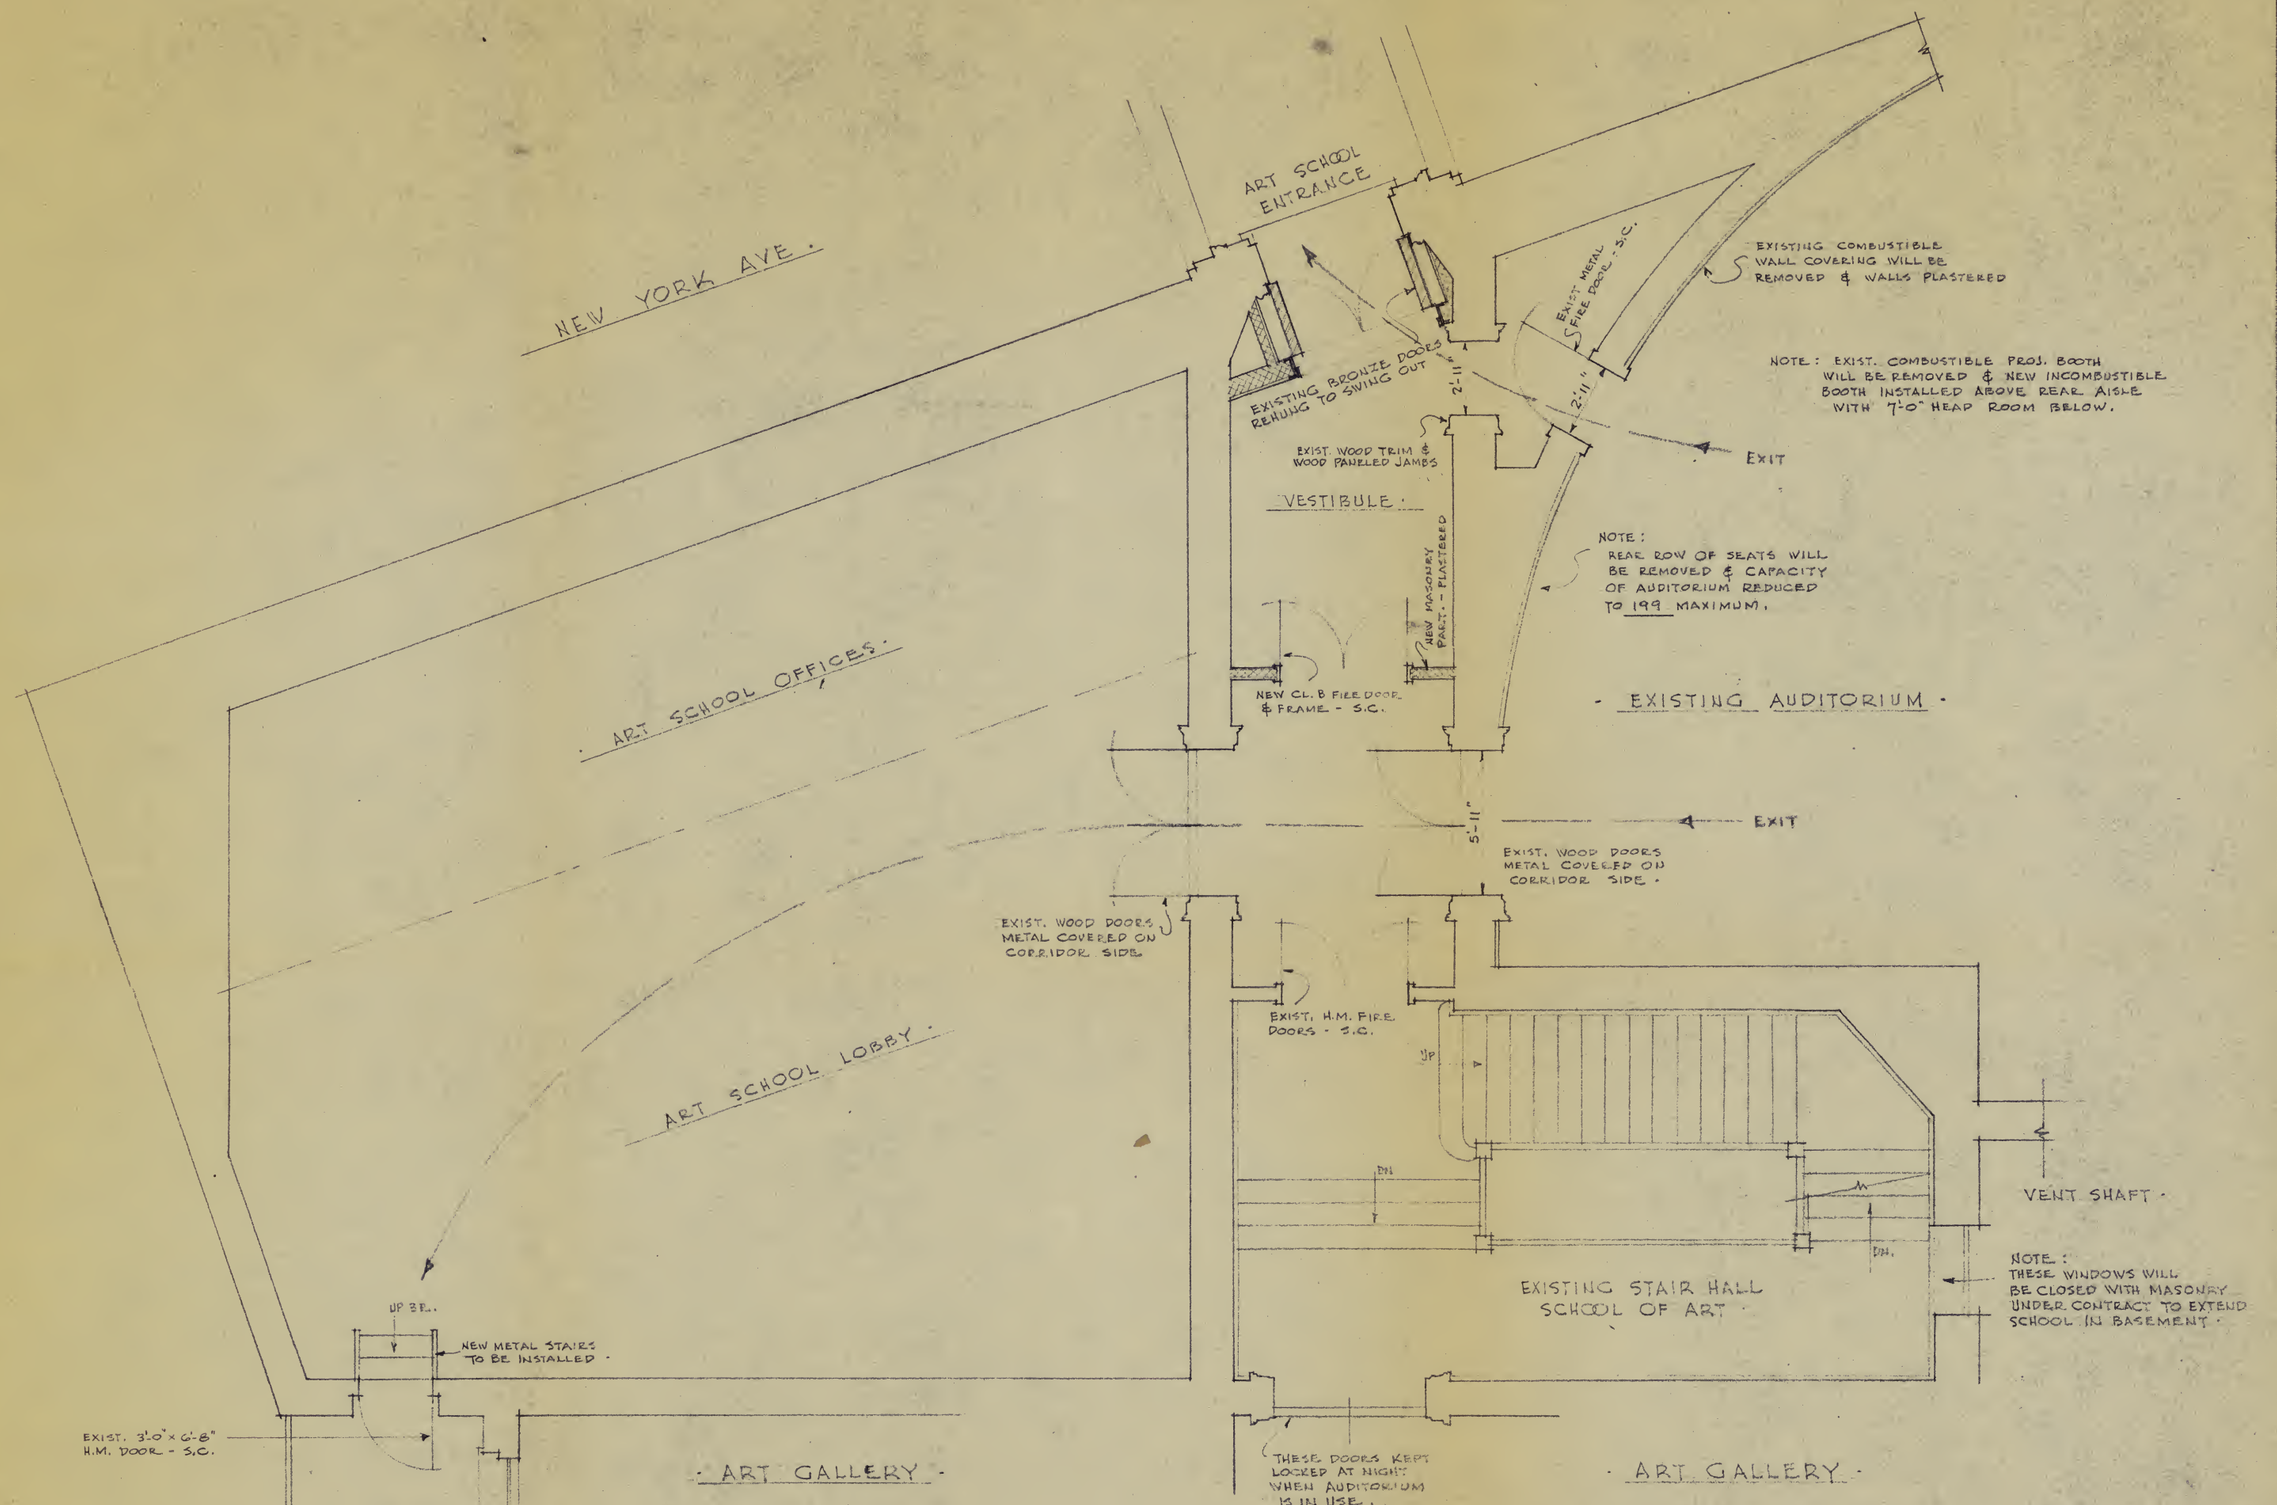
NEW YORK AVE.
ART SCHOOL ENTRANCE
EXISTING BRONZE DOORS REHUNG TO SWING OUT
EXIST. METAL FIRE DOOR - S.C.
EXISTING COMBUSTIBLE WALL COVERING WILL BE REMOVED & WALLS PLASTERED
NOTE: EXIST. COMBUSTIBLE PROJ. BOOTH WILL BE REMOVED & NEW INCOMBUSTIBLE BOOTH INSTALLED ABOVE REAR AISLE WITH 7'-0" HEAD ROOM BELOW.
2'-11"
2'-11"
EXIT
EXIST. WOOD TRIM & WOOD PANELLED JAMBS
VESTIBULE
NOTE: REAR ROW OF SEATS WILL BE REMOVED & CAPACITY OF AUDITORIUM REDUCED TO 199 MAXIMUM.
NEW MASONRY PART. - PLASTERED
NEW CL. B FIRE DOOR & FRAME - S.C.
EXISTING AUDITORIUM
5'-11"
EXIT
EXIST. WOOD DOORS METAL COVERED ON CORRIDOR SIDE.
EXIST. WOOD DOORS METAL COVERED ON CORRIDOR SIDE.
EXIST. H.M. FIRE DOORS - S.C.
UP
DN.
DN.
VENT SHAFT
NOTE: THESE WINDOWS WILL BE CLOSED WITH MASONRY UNDER CONTRACT TO EXTEND SCHOOL IN BASEMENT.
EXISTING STAIR HALL SCHOOL OF ART
ART SCHOOL OFFICES
ART SCHOOL LOBBY
UP BE.
NEW METAL STAIRS TO BE INSTALLED
EXIST. 3'-0" x 6'-8" H.M. DOOR - S.C.
ART GALLERY
THESE DOORS KEPT LOCKED AT NIGHT WHEN AUDITORIUM IS IN USE.
ART GALLERY
EXIST. FIRE ESCAPE
UP
DN.
EXIST. WIRE GLASS

NOTE:
EXIT LIGHTS WILL BE ADDED & RELOCATED AS REQUIRED BY THE DIRECTOR OF INSPECTION & THE FIRE MARSHALL'S OFFICE.

JOB NO. 61-5

THE CORCORAN GALLERY OF ART
17TH ST. & NEW YORK AVE. N.W.
LOTS 800-801-802 - SQ. 171

FAULKNER, KINGSBURY & STENHOUSE • ARCHITECTS
1710 H STREET, N. W. WASHINGTON 6, D. C.

DATE 3-13-61
DRAWN BY EDS.
CHECKED BY
SCALE 1/4" = 1'-0"

AUDITORIUM
FIRE PROTECTION & EXITS

FKS
SK.-1

NEW YORK AVE.

ART SCHOOL ENTRANCE

EXISTING BRONZE DOORS RENUNG TO SWING OUT

EXIST METAL FIRE DOOR - S.C.

EXISTING COMBUSTIBLE WALL COVERING WILL BE REMOVED & WALLS PLASTERED — or covered w/ acoustical material.

NOTE: EXIST. COMBUSTIBLE PROJ. BOOTH WILL BE REMOVED & NEW INCOMBUSTIBLE BOOTH INSTALLED ABOVE REAR AISLE WITH 7'-0" HEAD ROOM BELOW.

2'-11"

2'-11"

EXIT

EXIST WOOD TRIM & WOOD PANELED JAMBS

VESTIBULE.

NEW MASONRY PART. - PLASTERED

NOTE:
REAR ROW OF SEATS WILL BE REMOVED & CAPACITY OF AUDITORIUM REDUCED TO 199 MAXIMUM.

NEW CL. B FIRE DOOR & FRAME - S.C.

- EXISTING AUDITORIUM -

5'-11"

EXIT

EXIST. WOOD DOORS METAL COVERED ON CORRIDOR SIDE.

EXIST. WOOD DOORS METAL COVERED ON CORRIDOR SIDE.

EXIST. H.M. FIRE DOORS - S.C.

ART SCHOOL OFFICES.

ART SCHOOL LOBBY.

UP

DN

VENT SHAFT.

NOTE:
THESE WINDOWS WILL BE CLOSED WITH MASONRY UNDER CONTRACT TO EXTEND SCHOOL IN BASEMENT.

EXISTING STAIR HALL SCHOOL OF ART.

UP 3'E..

NEW METAL STAIRS TO BE INSTALLED.

EXIST. 3'-0" x 6'-8" H.M. DOOR - S.C.

- ART GALLERY -

THESE DOORS KEPT LOCKED AT NIGHT WHEN AUDITORIUM IS IN USE.

- ART GALLERY -

EXIST. FIRE ESCAPE

UP

DN.

EXIST. WIRE GLASS

NOTE:
EXIT LIGHTS WILL BE ADDED & RELOCATED AS REQUIRED BY THE DIRECTOR OF INSPECTION & THE FIRE MARSHALL'S OFFICE.

JOB NO. 61-5

THE CORCORAN GALLERY OF ART.
17TH ST. & NEW YORK AVE. N.W.
LOTS 800-801-807 - SQ. 171

FAULKNER, KINGSBURY & STENHOUSE • ARCHITECTS
1710 H STREET, N. W. WASHINGTON 6, D. C.

DATE 3-13-61
DRAWN BY EDS.
CHECKED BY
SCALE 1/4" = 1'-0"

- AUDITORIUM -
- FIRE PROTECTION & EXITS -

FKS
SK.-1